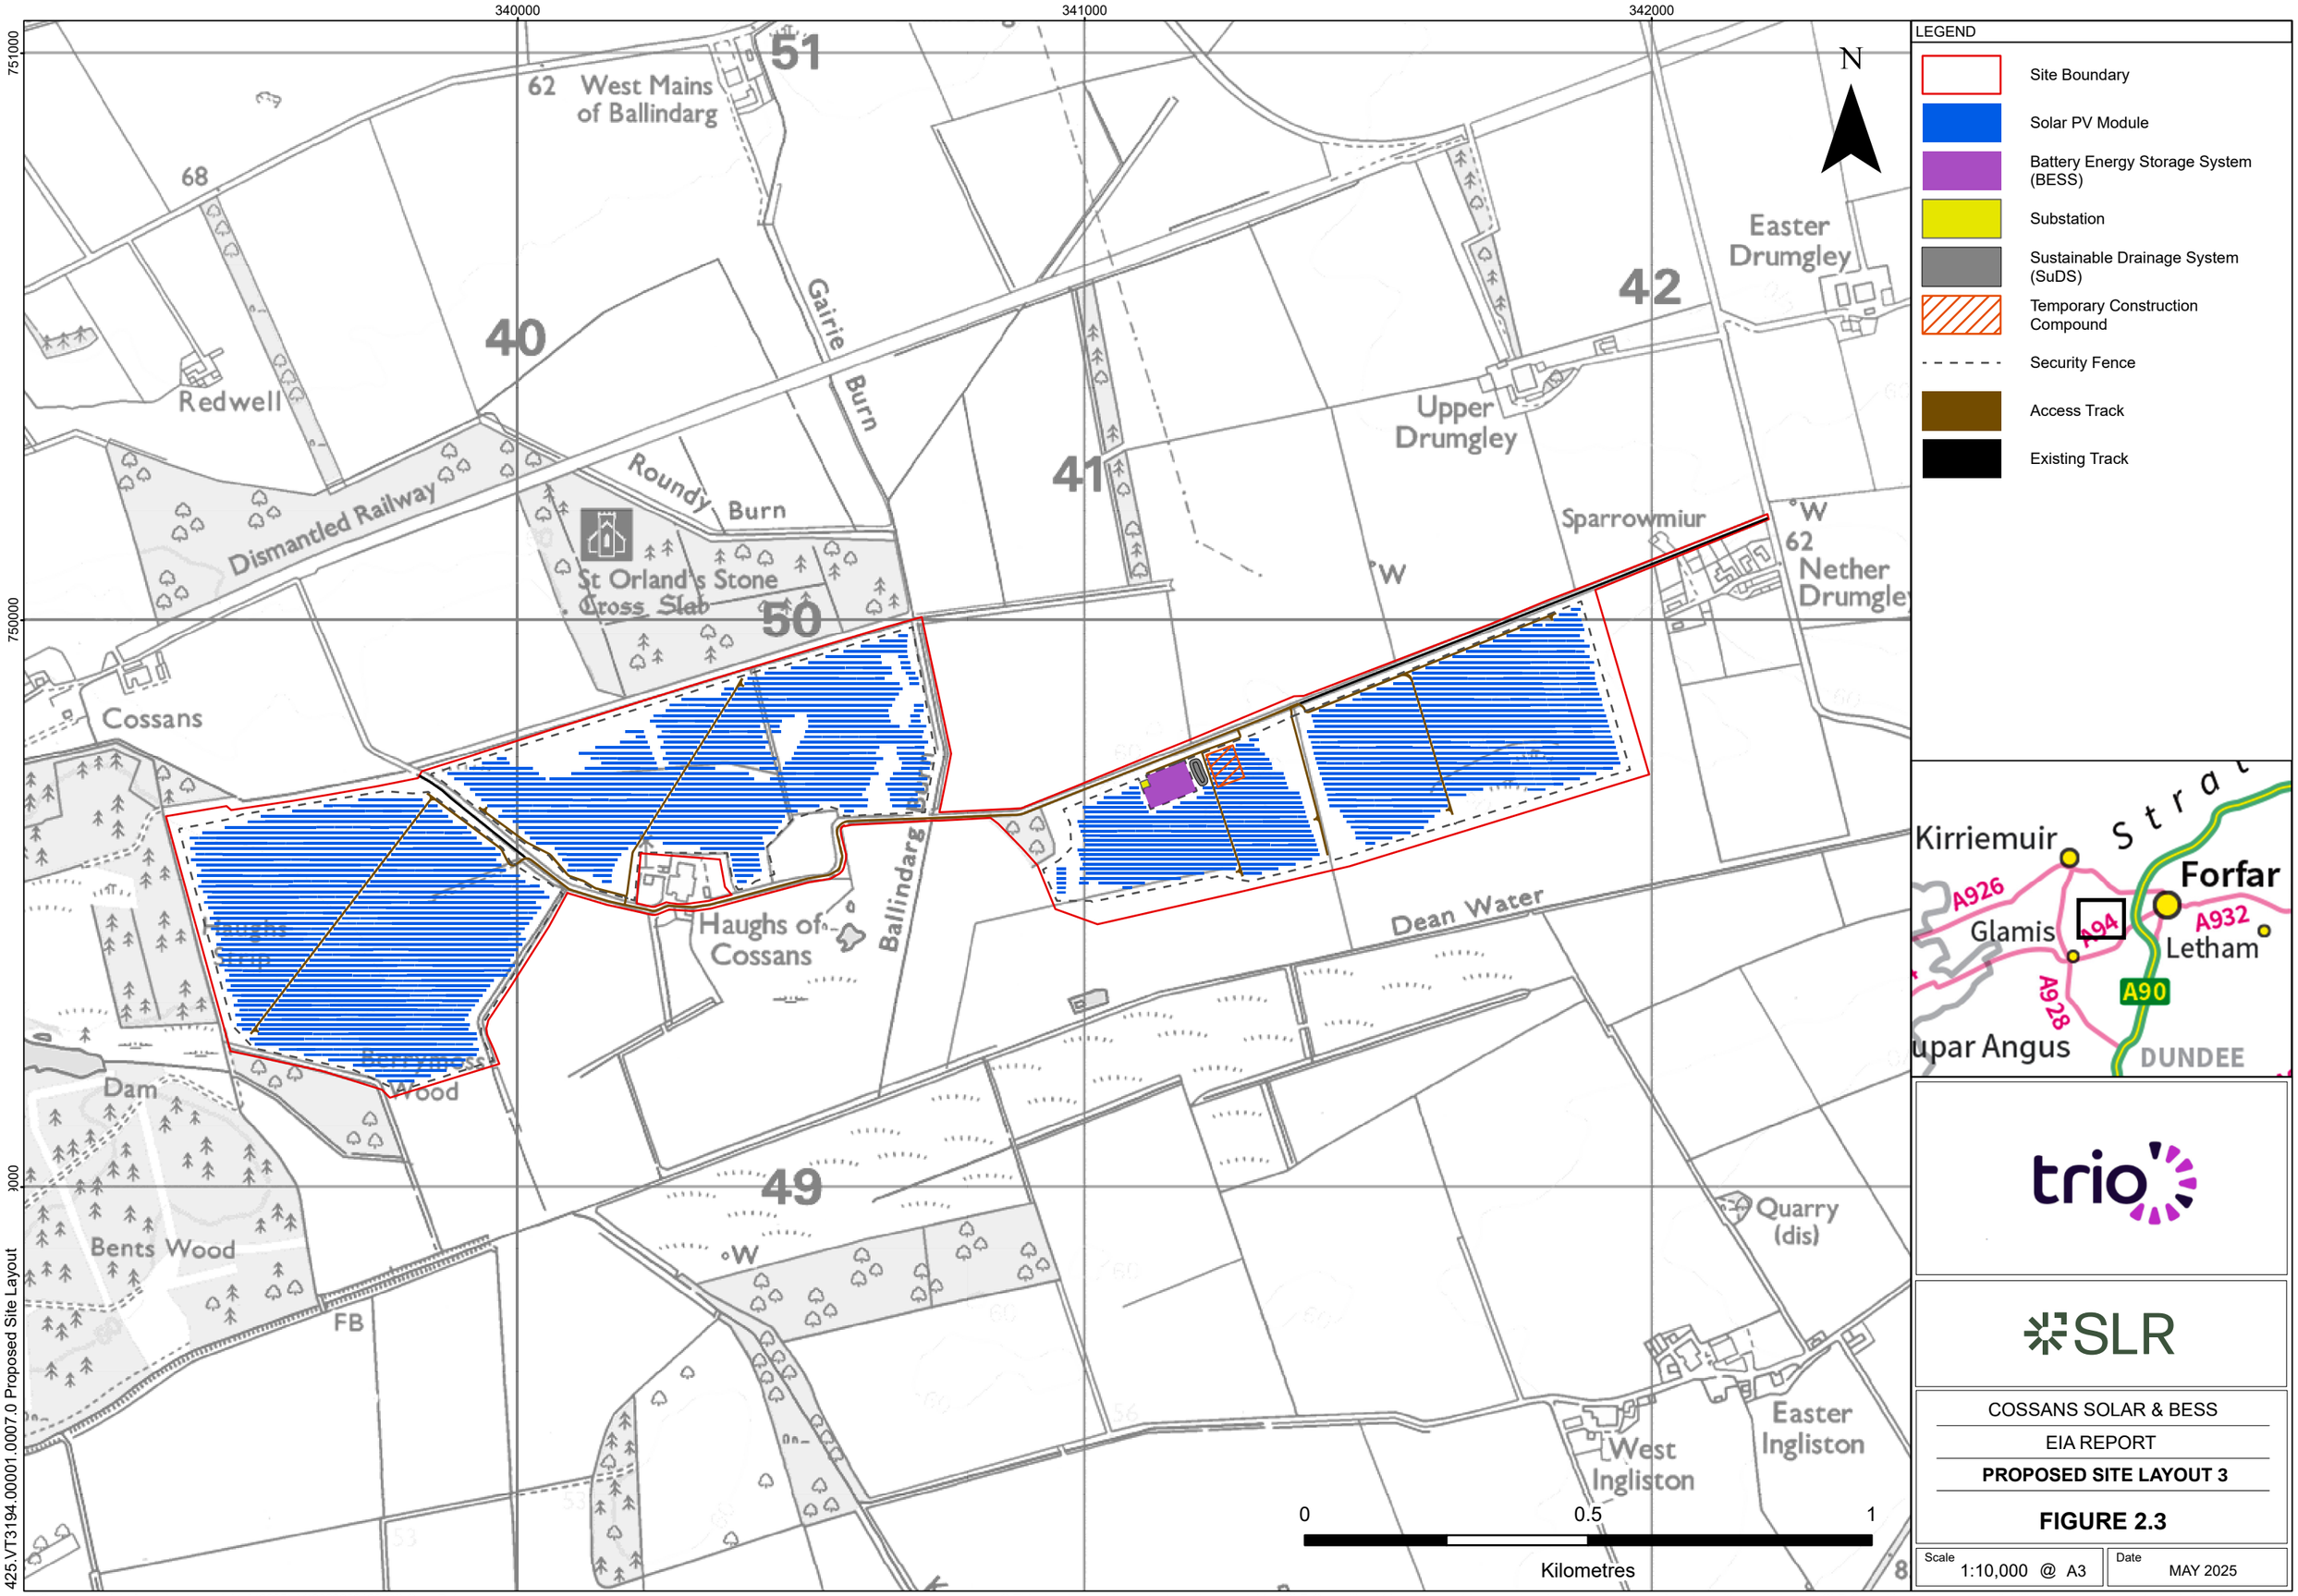

COSSANS SOLAR & BESS

EIA REPORT

PROPOSED SITE LAYOUT 3

FIGURE 2.3

Scale 1:10,000 @ A3

Date MAY 2025

425.VT3194.00001.0007.0 Proposed Site Layout

© Crown copyright [and database rights] (2025) AC0000808122 OS OpenData

© This drawing and its content are the copyright of SLR Consulting Ltd and may not be reproduced or amended except by prior written permission. SLR Consulting Ltd accepts no liability for any amendments made by other persons.